526 EXIT 28
LONG POINT ROAD INTERCHANGE
LOWCOUNTRY CORRIDOR

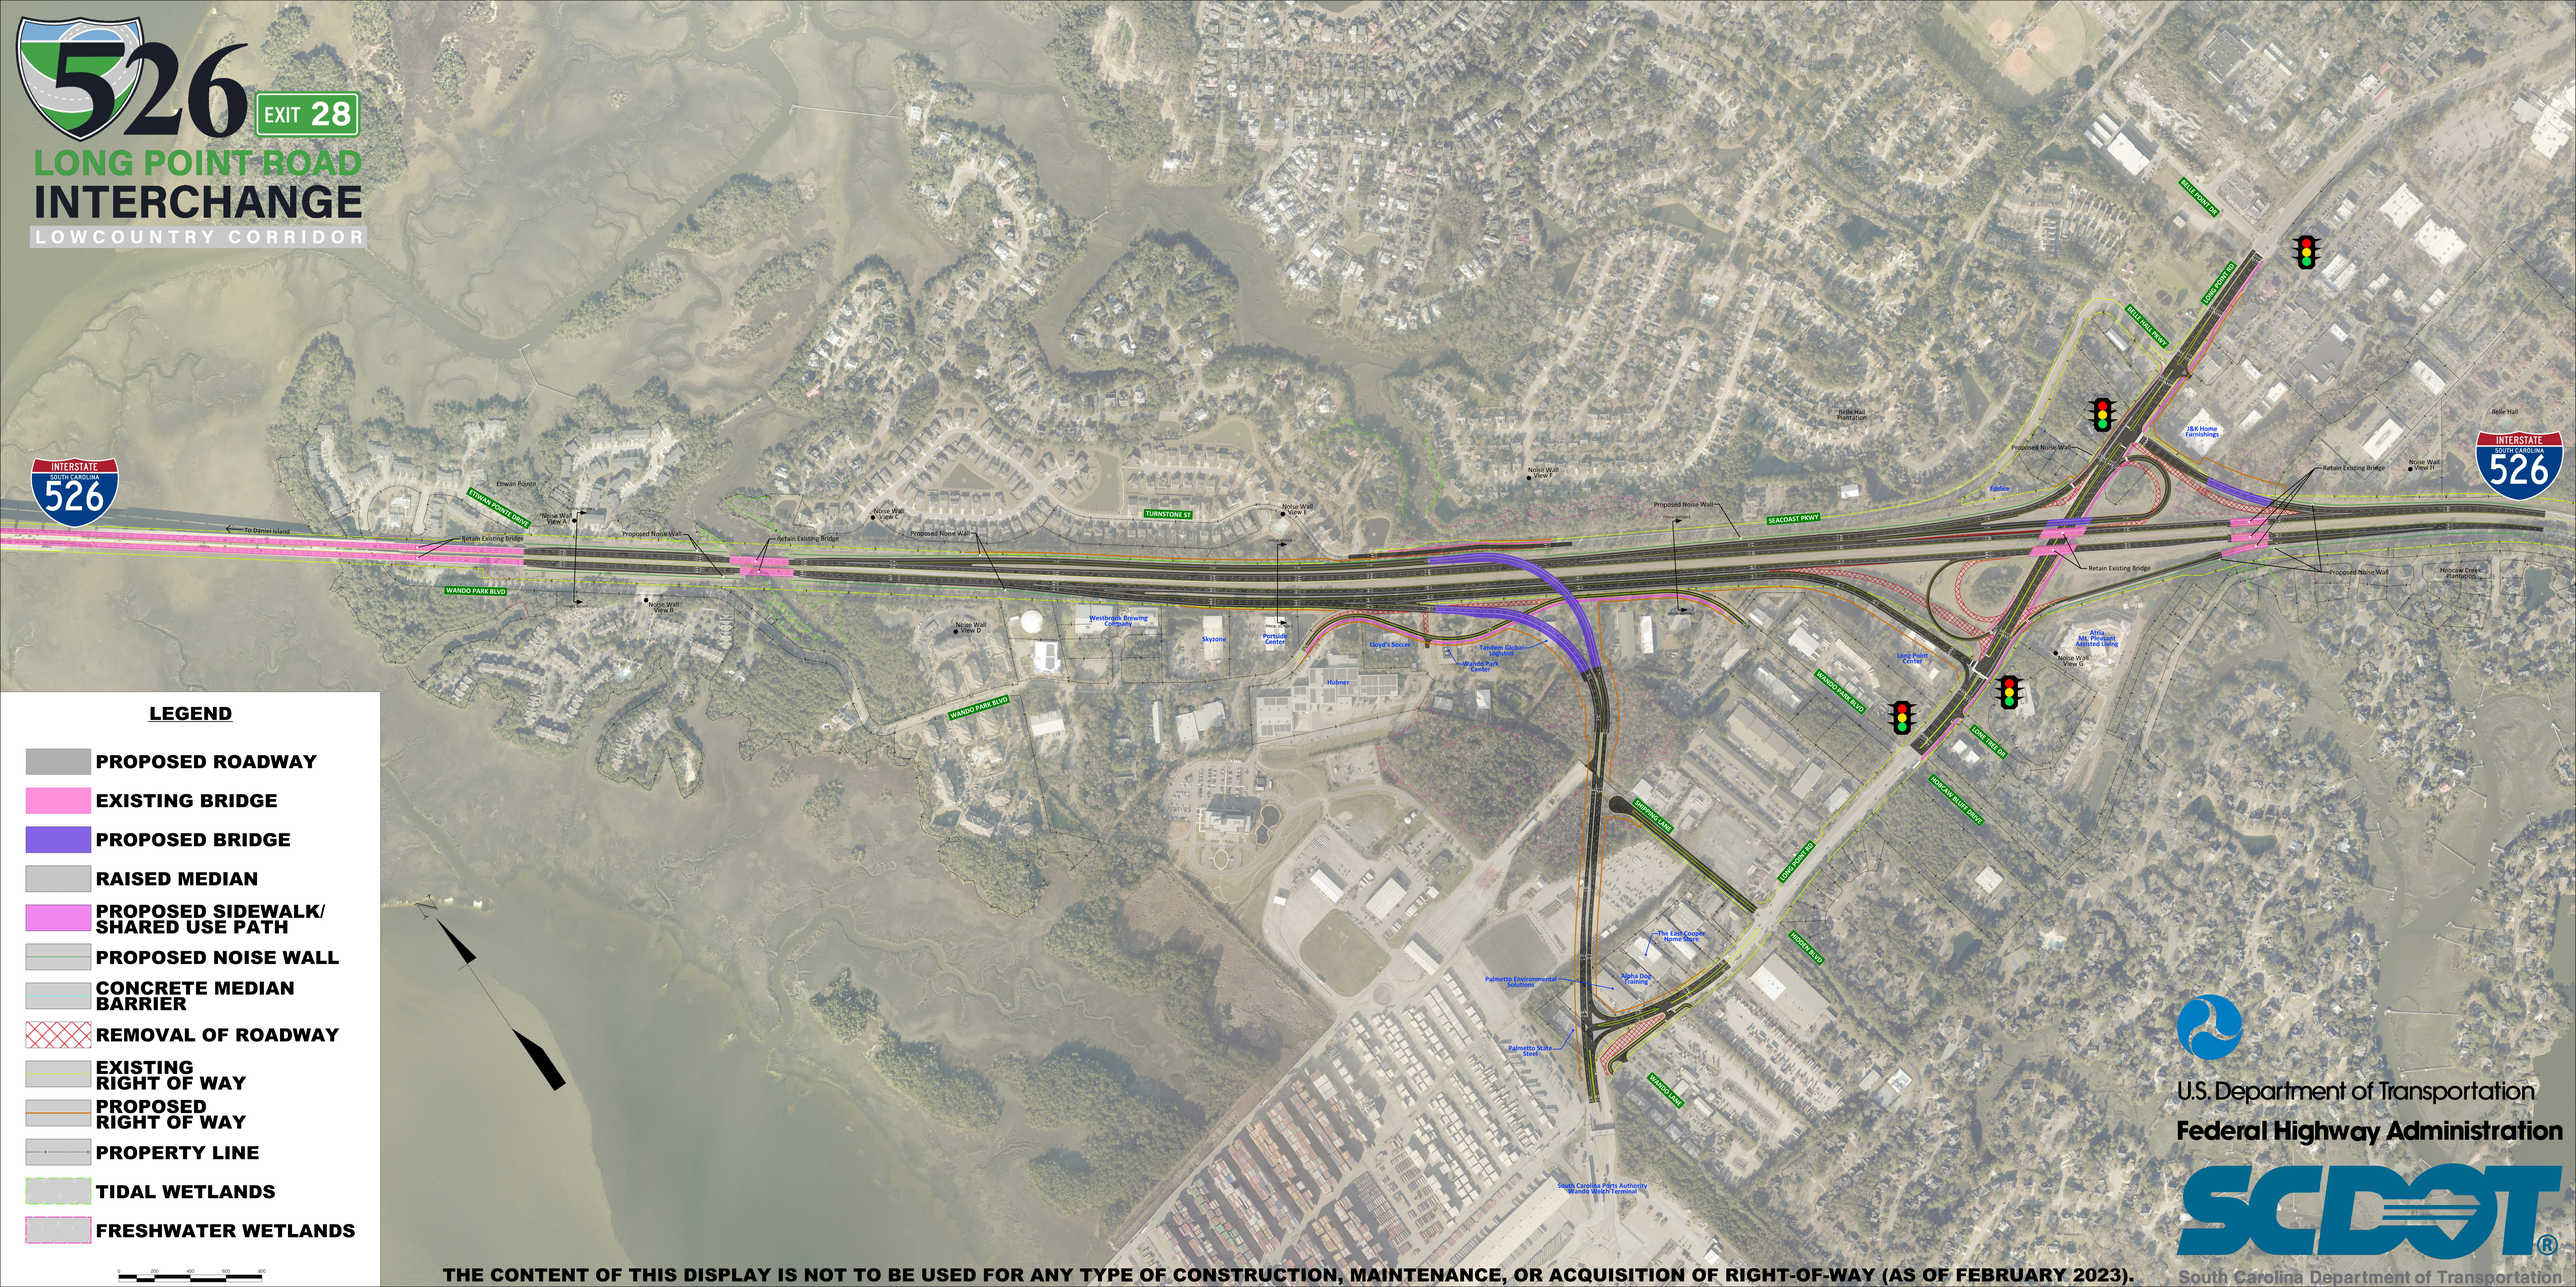

LEGEND

- PROPOSED ROADWAY
- EXISTING BRIDGE
- PROPOSED BRIDGE
- RAISED MEDIAN
- PROPOSED SIDEWALK/ SHARED USE PATH
- PROPOSED NOISE WALL
- CONCRETE MEDIAN BARRIER
- REMOVAL OF ROADWAY
- EXISTING RIGHT OF WAY
- PROPOSED RIGHT OF WAY
- PROPERTY LINE
- TIDAL WETLANDS
- FRESHWATER WETLANDS

0 200 400 600 800

U.S. Department of Transportation
Federal Highway Administration
SCDOT
South Carolina Department of Transportation

THE CONTENT OF THIS DISPLAY IS NOT TO BE USED FOR ANY TYPE OF CONSTRUCTION, MAINTENANCE, OR ACQUISITION OF RIGHT-OF-WAY (AS OF FEBRUARY 2023).